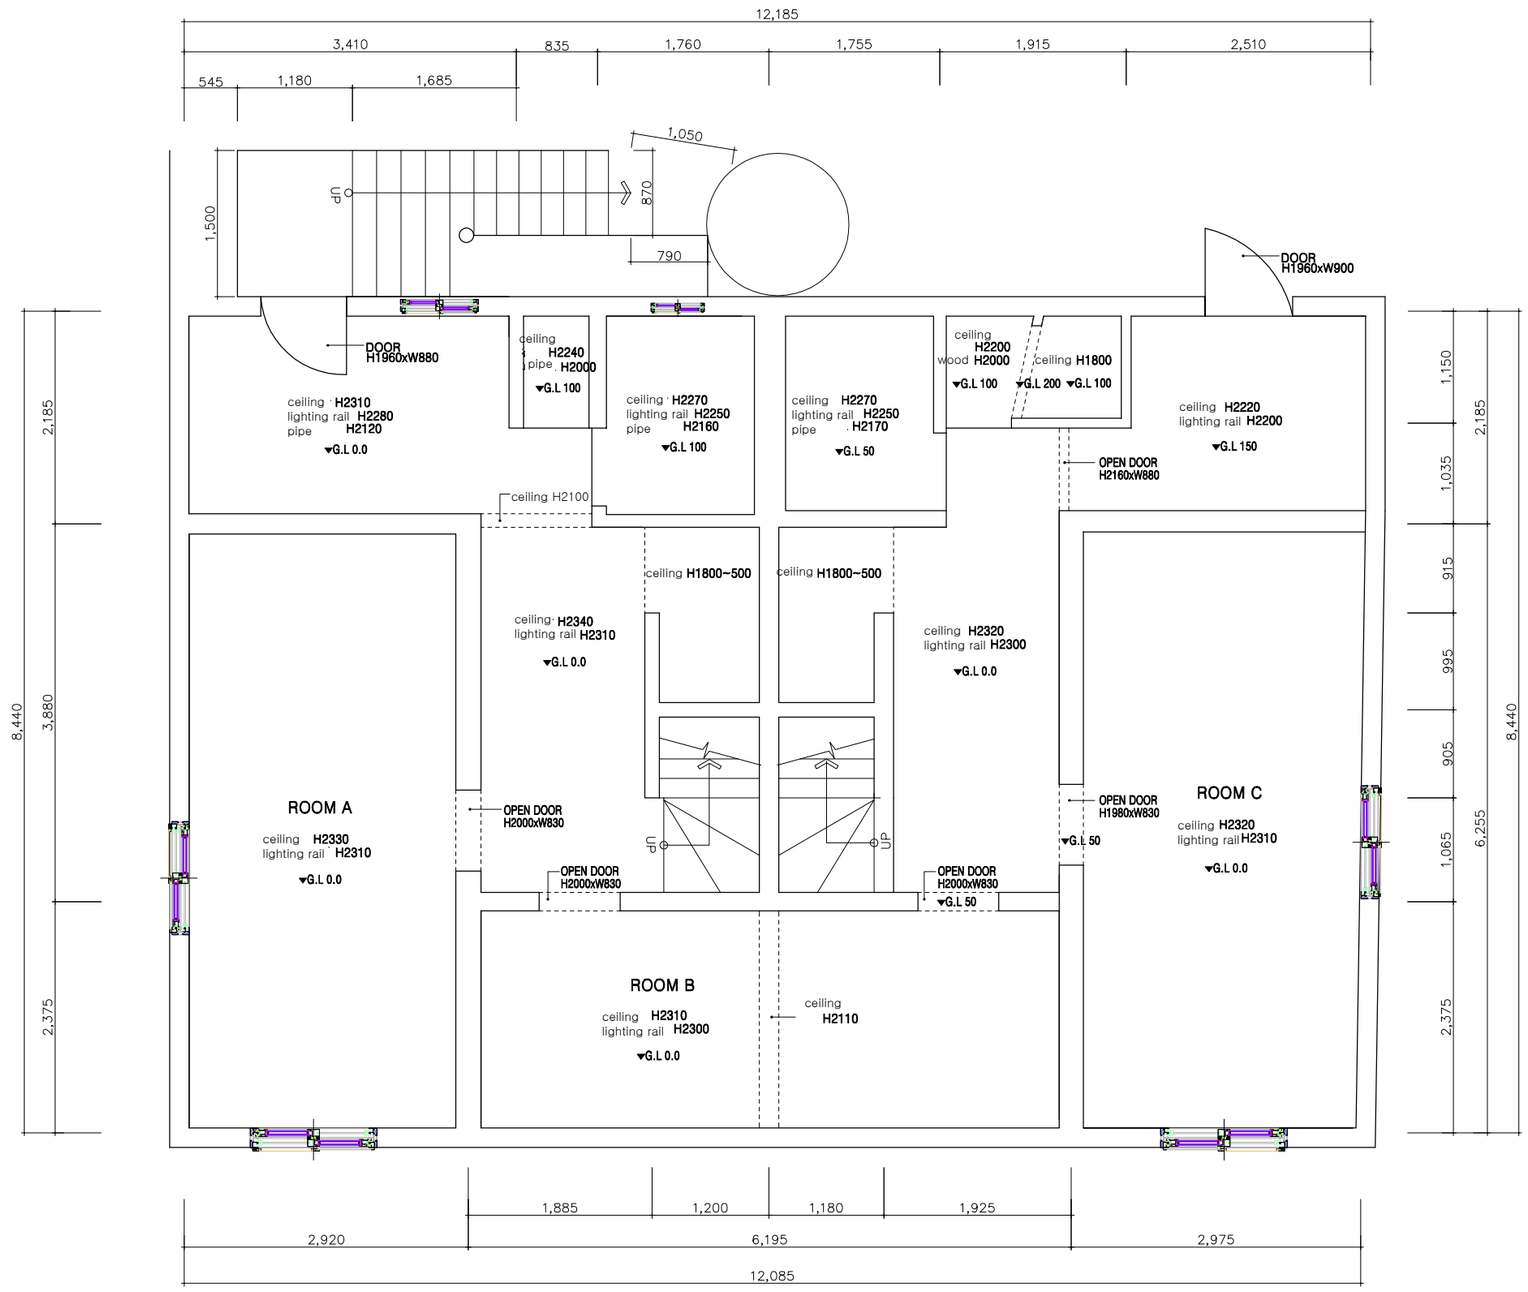

Project Tktle

Yangnim: actual measurement drawing

Horanggasinamu Base Polygon

601 company
육공일컴퍼니

Notes

No.	Issue	Date

Drawn Check

Submit

Approve

Key Plan

Project No.

Scale A1 / 30
A3 / 60

Date 2023.12

Drawing Title

Horanggasinamu Glass Polygon: Floor Plan

Drawing No.
L-03